Los Angeles World Airports

LANDSIDE ACCESS MODERNIZATION PROGRAM

AT LOS ANGELES INTERNATIONAL AIRPORT

KEY MAP

ARCHITECT/ENGINEER SEAL

DRAFT - This document contains draft information/materials which is considered confidential and for deliberative purposes only and not for public consumption or dissemination

SHEET TITLE

NO.	ISSUED FOR	CHK'D	APP'D	DATE
2				
1				

SUBMITTED BY

APPROVED BY

DRAWN

DATE

Updated Guide Way Column Layout ONLY, as of 7.19.2018

CAD FILE NAME: LXS-UTL-PW-GEN-00001

07/24/2018 4:25:10 PM

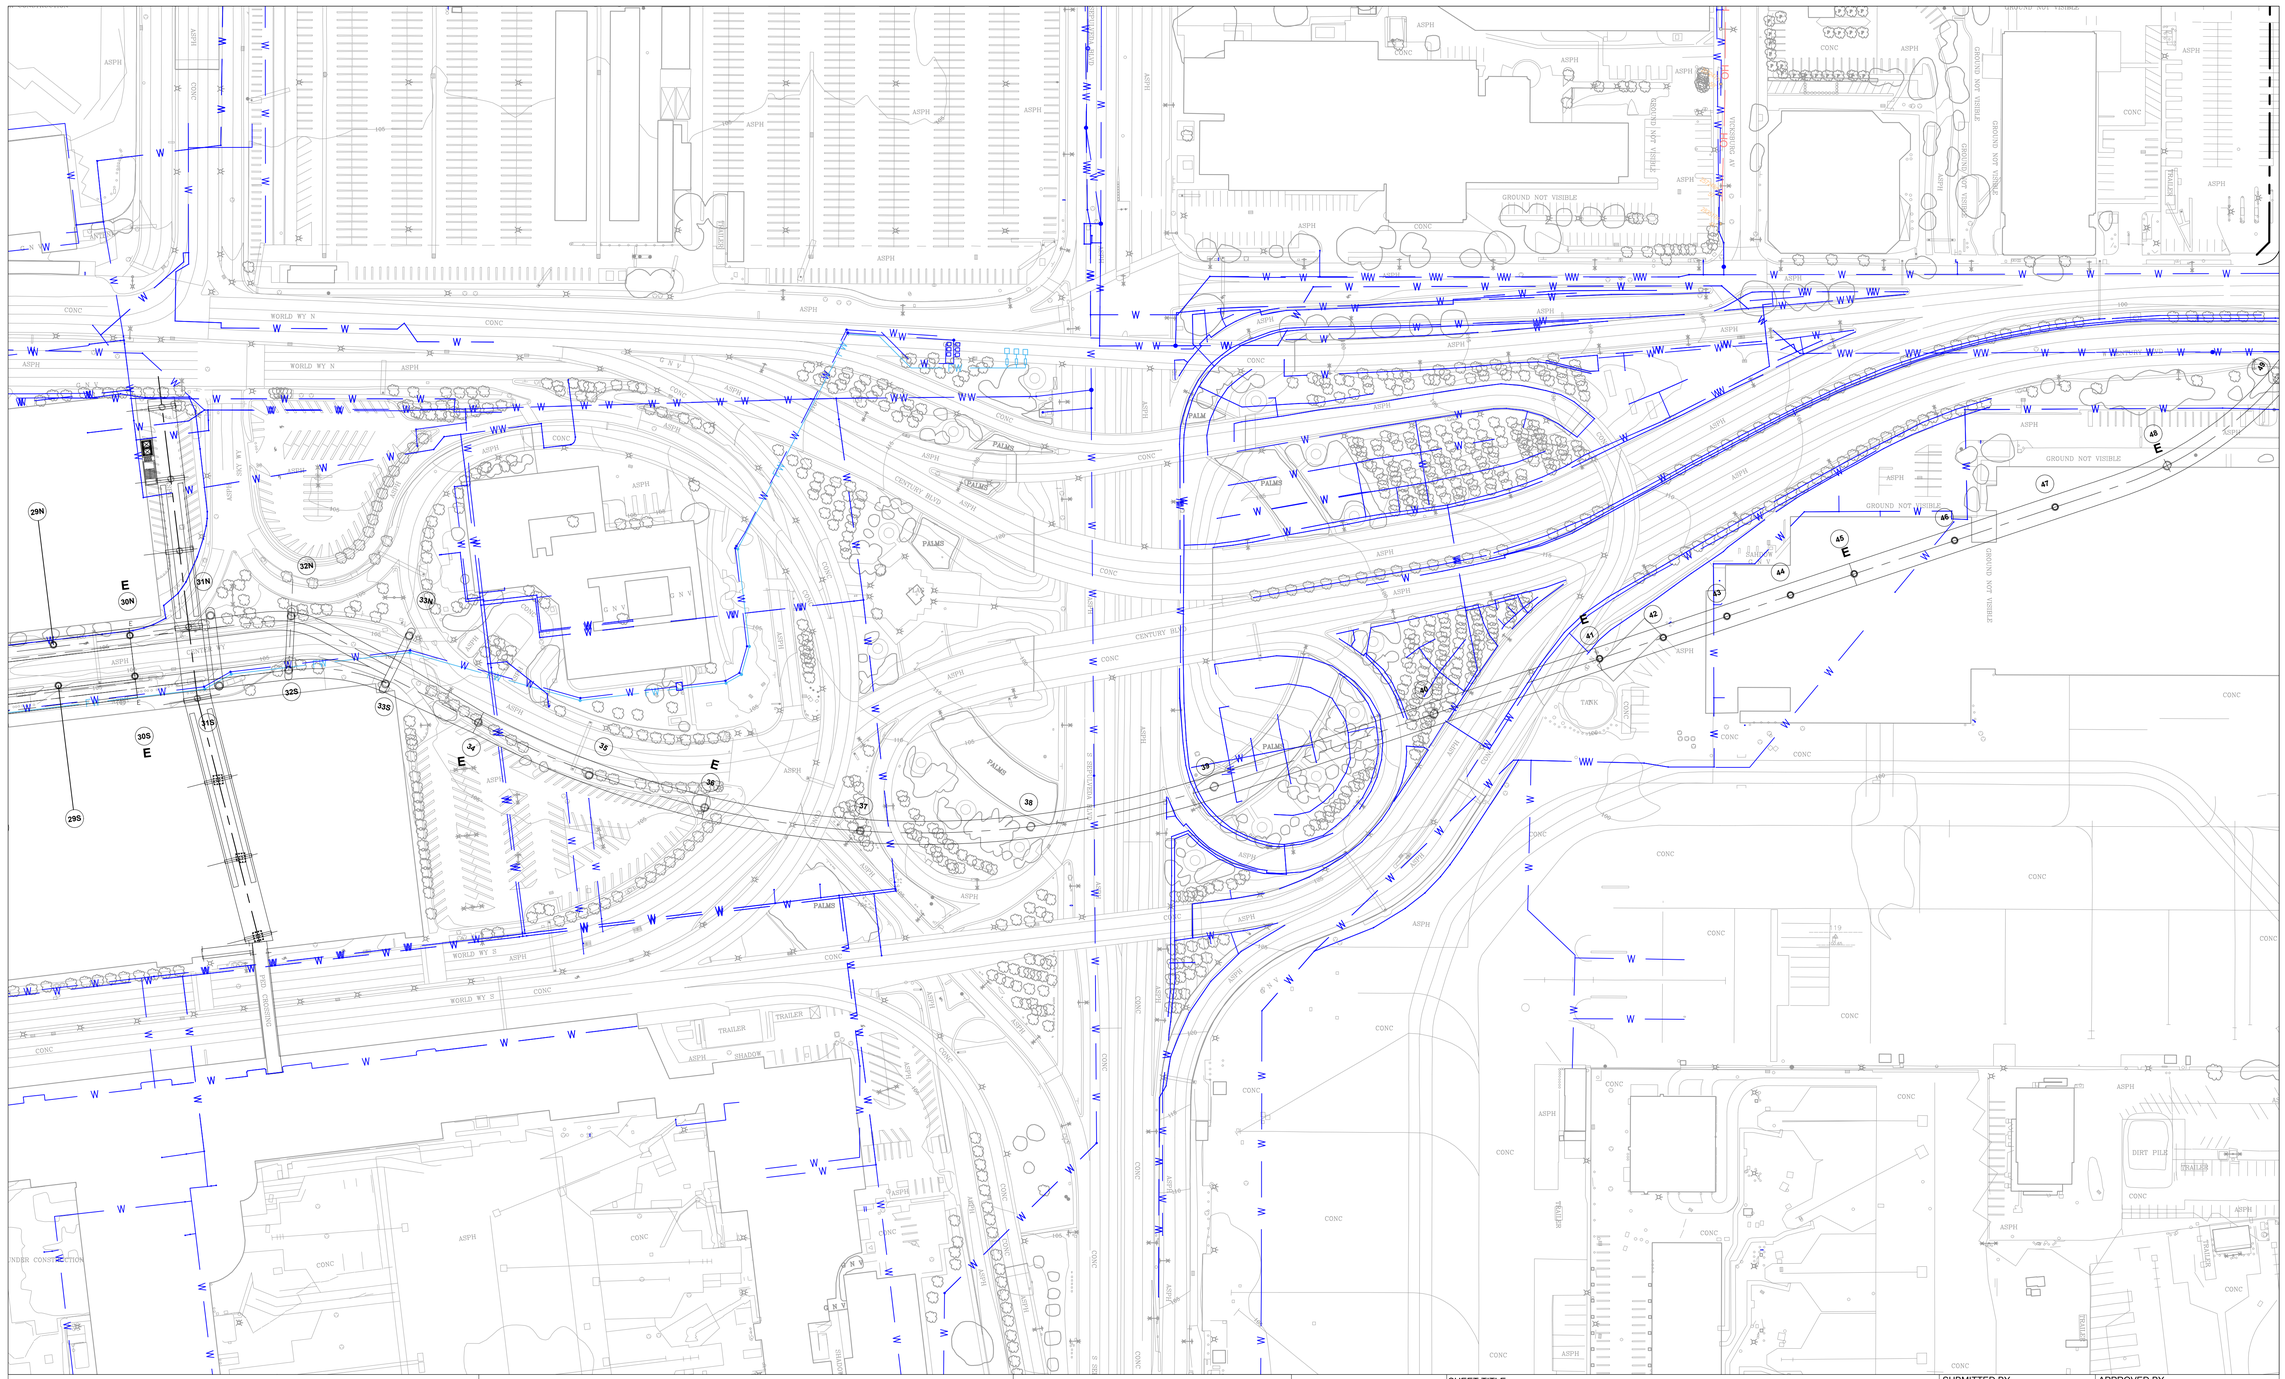

Los Angeles World Airports

LANDSIDE ACCESS MODERNIZATION PROGRAM

AT LOS ANGELES INTERNATIONAL AIRPORT

KEY MAP

ARCHITECT/ENGINEER SEAL

DRAFT - This document contains draft information/materials which is considered confidential and for deliberative purposes only and not for public consumption or dissemination

SHEET TITLE

VIEW 2 APM ALIGNMENT

NO.	ISSUED FOR	CHK'D	APP'D	DATE
2				
1				

SUBMITTED BY

APPROVED BY

DRAWN BY

DATE

Updated Guide Way Column Layout ONLY, as of 7.19.2018
CAD FILE NAME: LXS-UTL-PW-GEN-00001
07/24/2018 4:25:10 PM

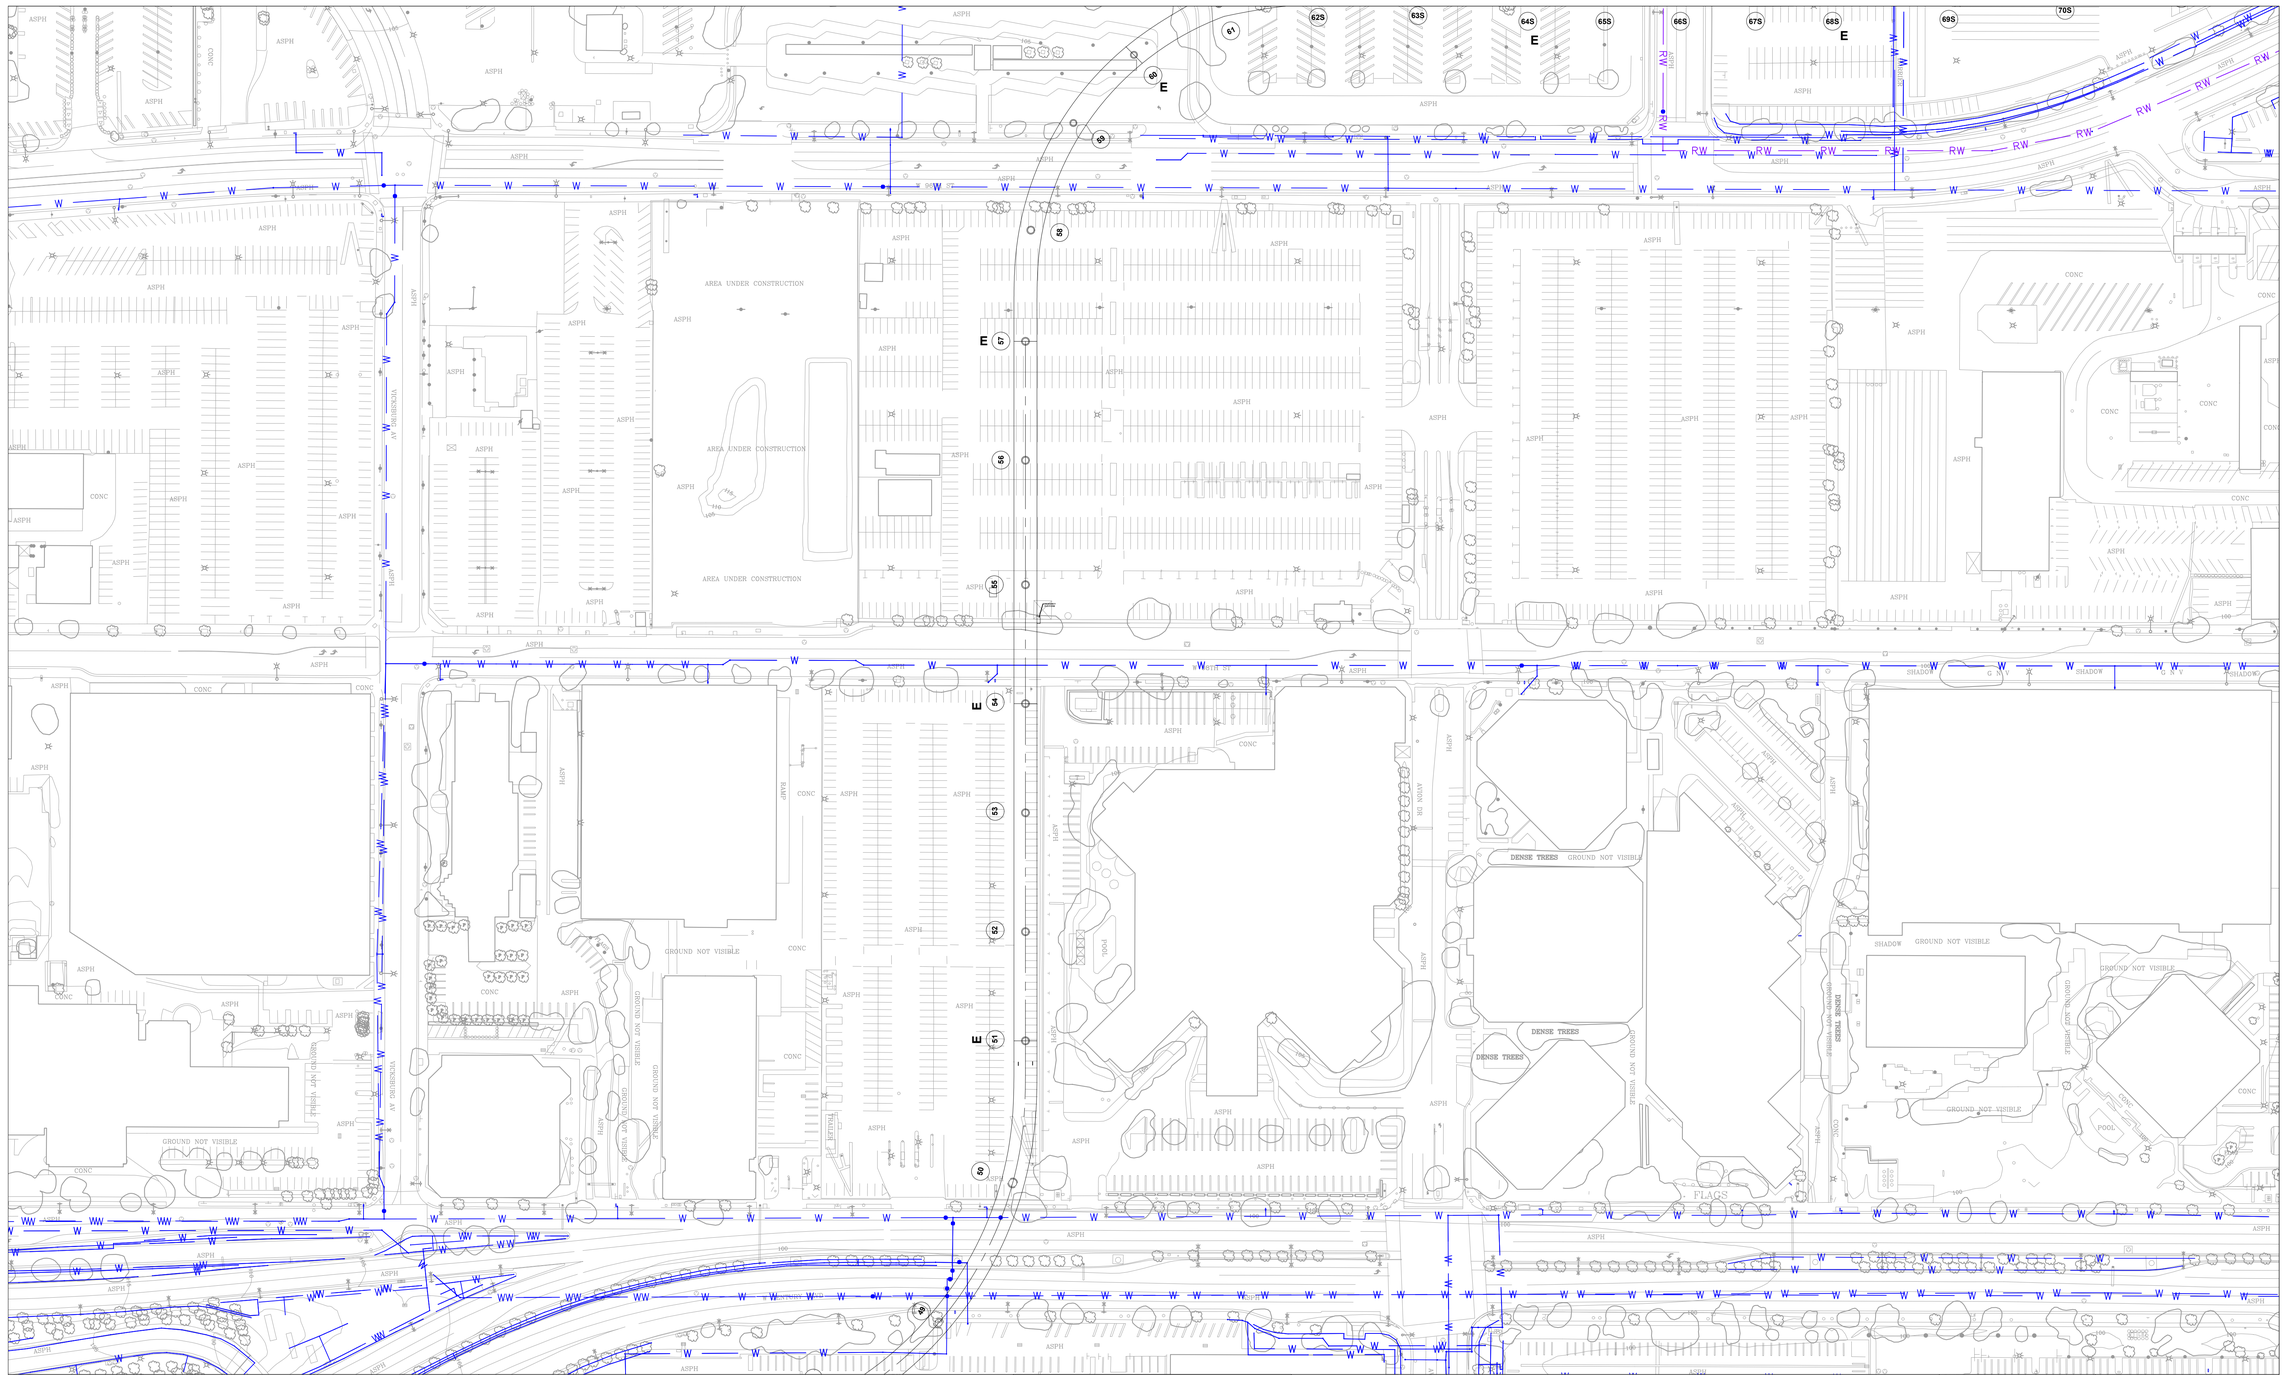

Los Angeles World Airports

LANDSIDE ACCESS MODERNIZATION PROGRAM

AT LOS ANGELES INTERNATIONAL AIRPORT

KEY MAP

ARCHITECT/ENGINEER SEAL

DRAFT - This document contains draft information/materials which is considered confidential and for deliberative purposes only and not for public consumption or dissemination

SHEET TITLE

NO.	ISSUED FOR	CHK'D	APP'D	DATE
2				
1				

SUBMITTED BY

APPROVED BY

DRAWN

DATE

Updated Guide Way Column Layout ONLY, as of 7.19.2018

CAD FILE NAME: LXS-UTL-PW-GEN-00001

07/24/2018 4:25:24 PM

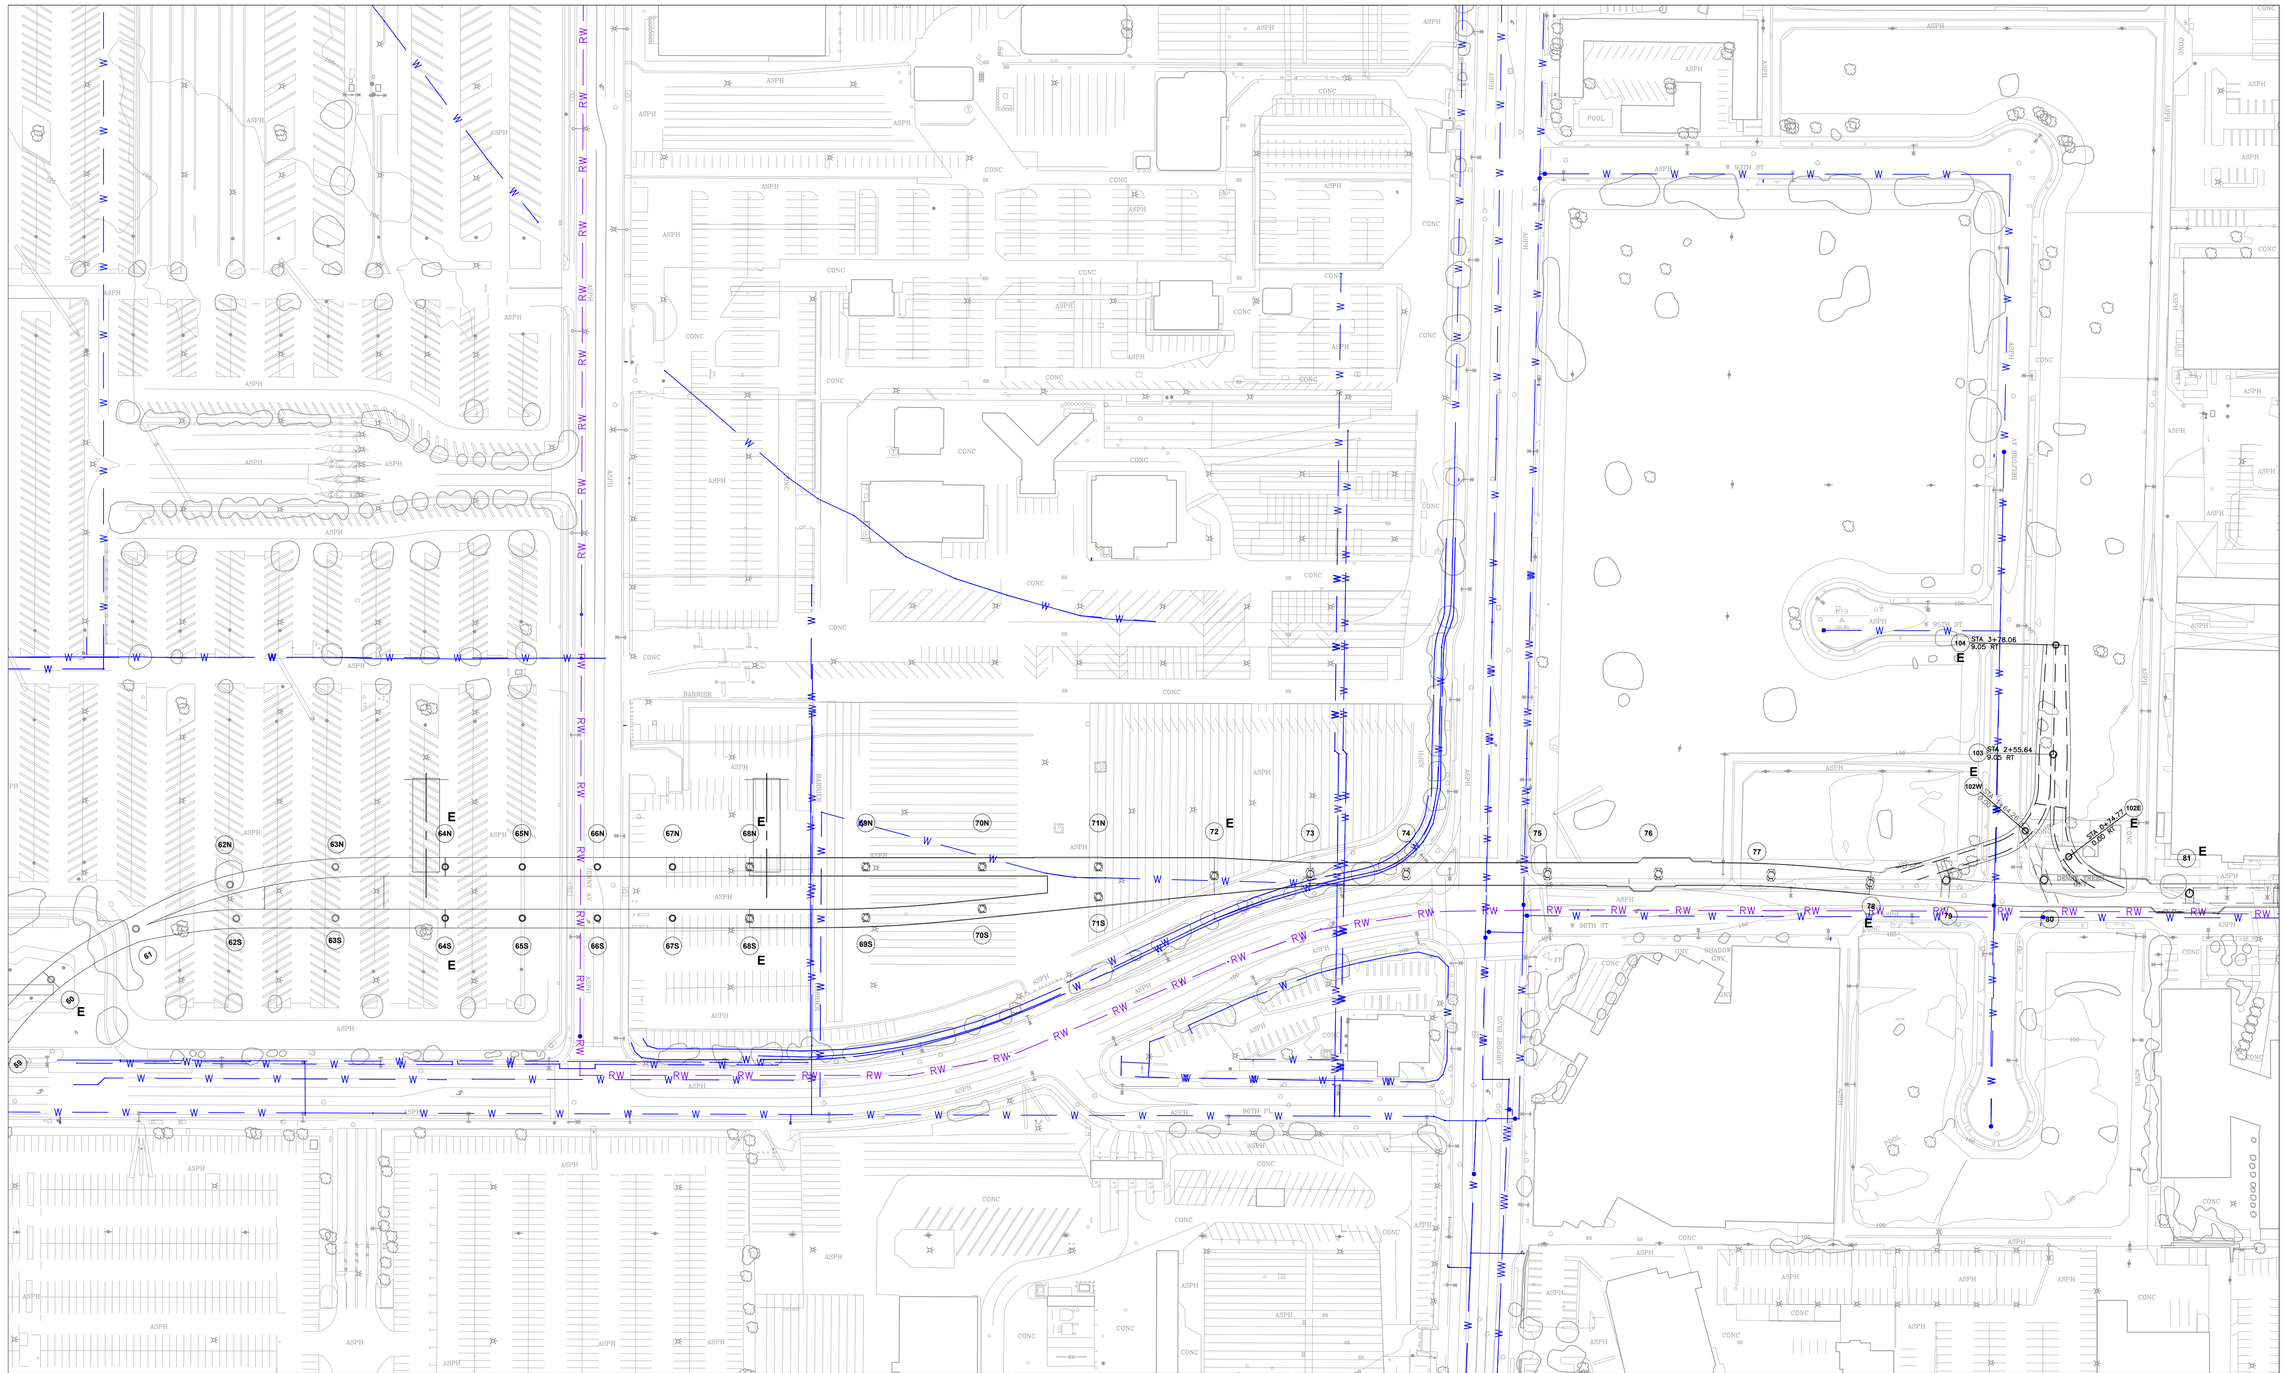

Los Angeles World Airports

LANDSIDE ACCESS MODERNIZATION PROGRAM

AT LOS ANGELES INTERNATIONAL AIRPORT

KEY MAP

ARCHITECT/ENGINEER SEAL

DRAFT - This document contains draft information/materials which is considered confidential and for deliberative purposes only and not for public consumption or dissemination

SHEET TITLE

NO.	ISSUED FOR	CHK'D	APP'D	DATE
2				
1				

SUBMITTED BY

APPROVED BY

DRAWN

DATE

Updated Guide Way Column Layout ONLY, as of 7.19.2018
CAD FILE NAME: LXS-UTL-PW-GEN-00001
07/24/2018 4:25:24 PM

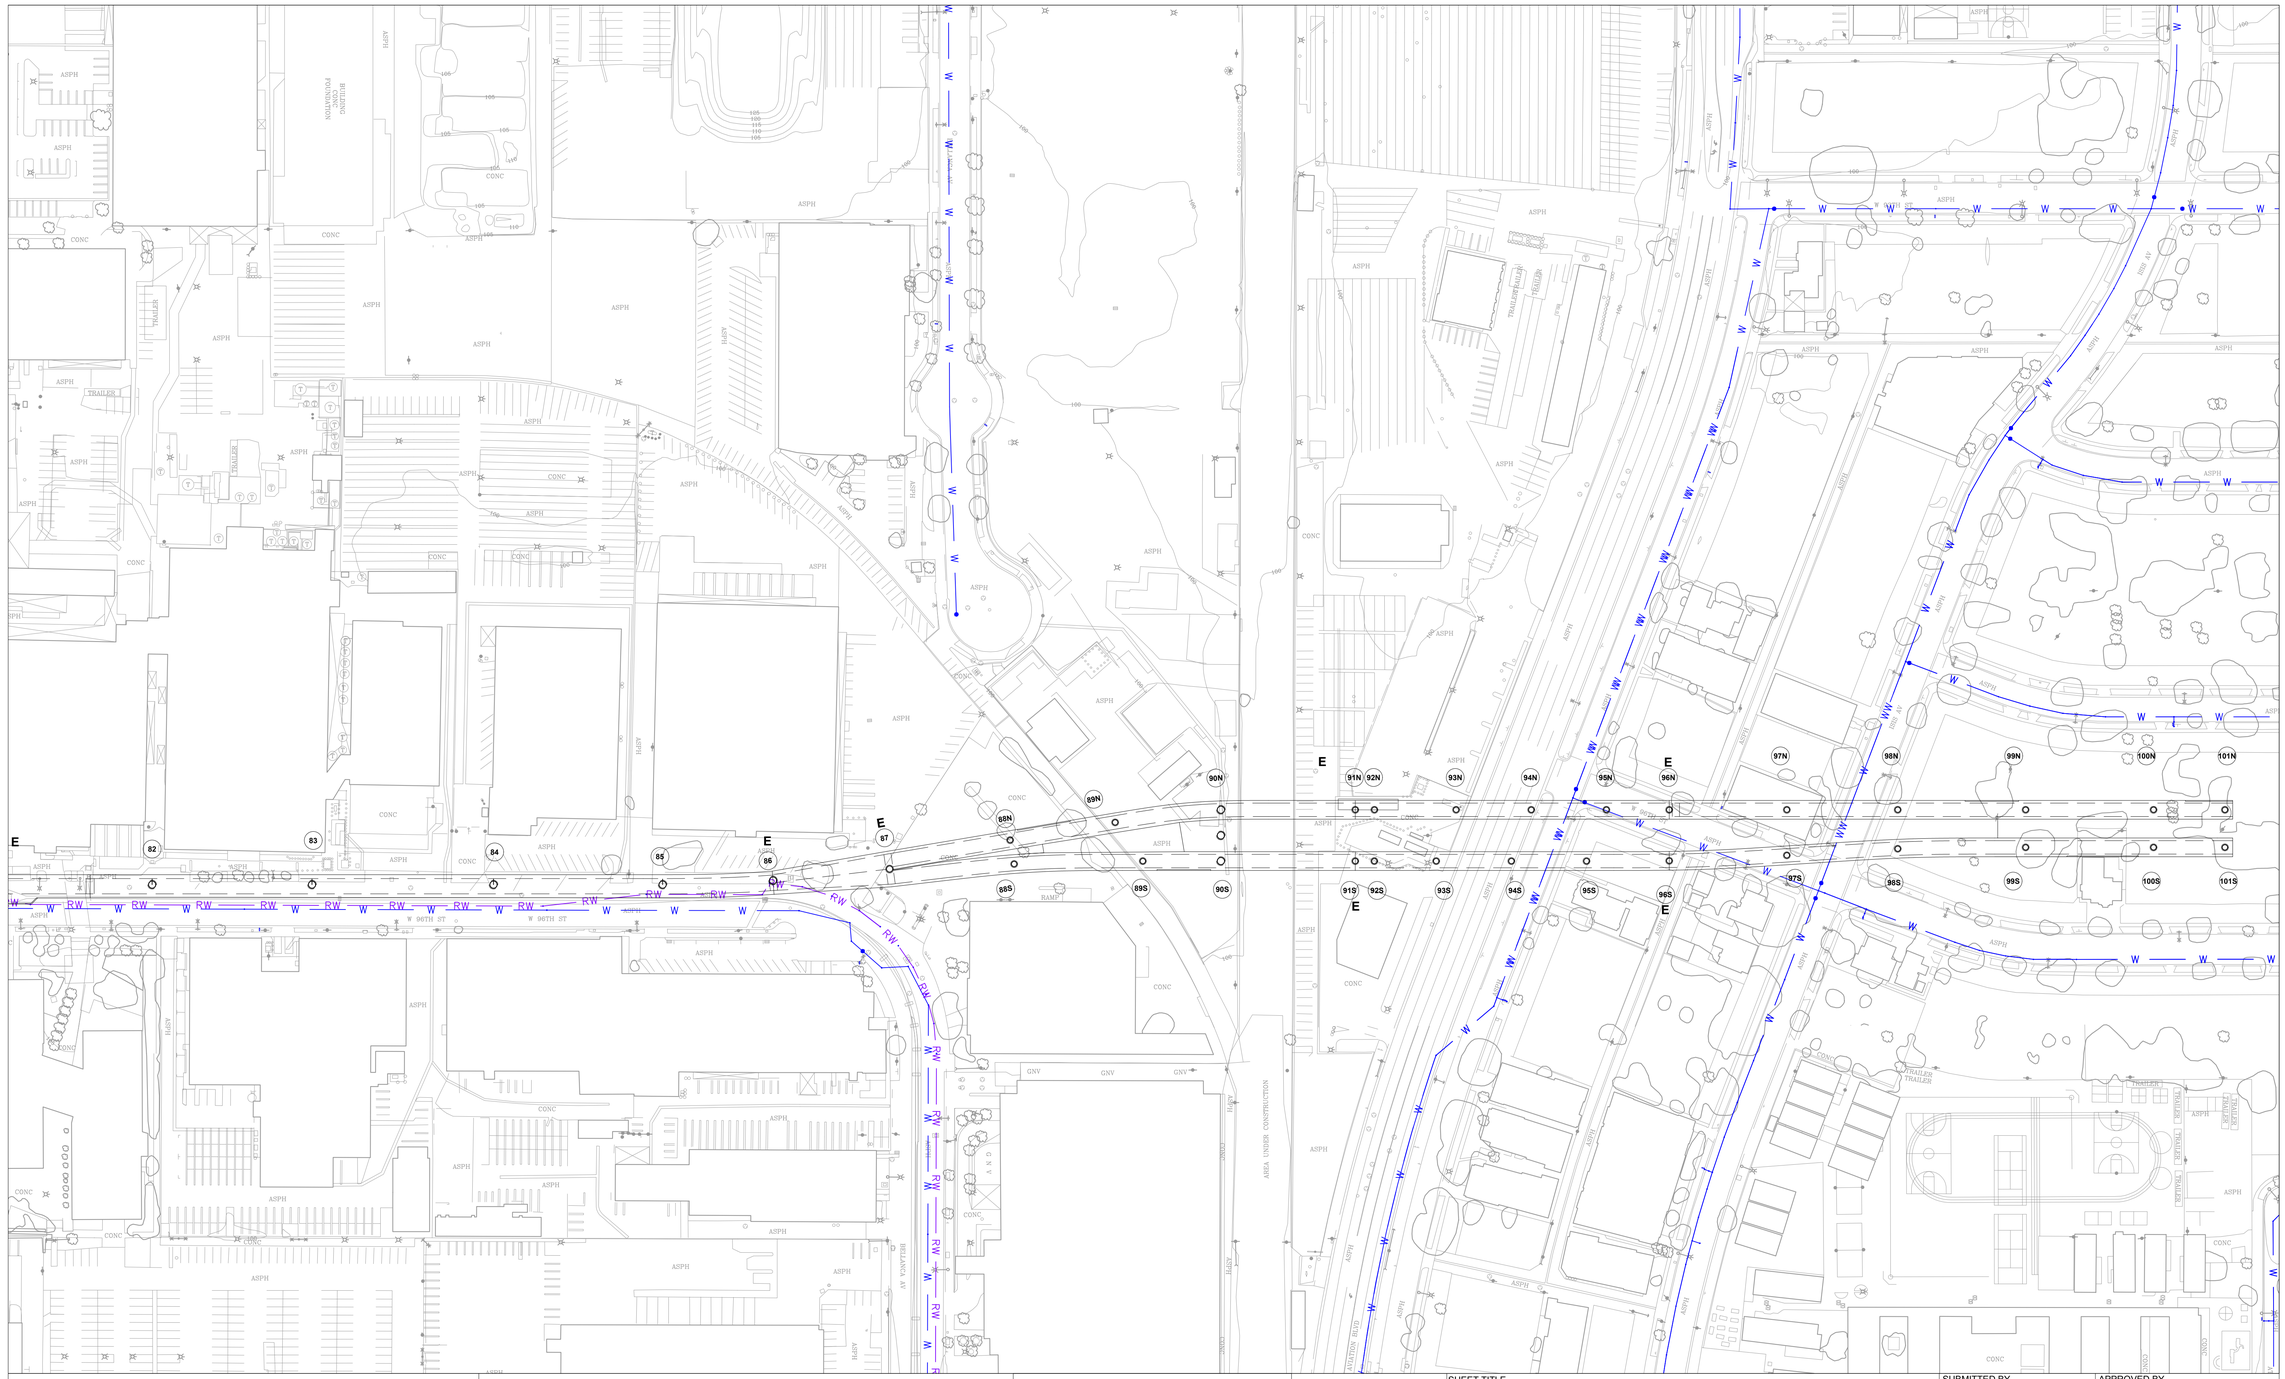

Los Angeles World Airports

LANDSIDE ACCESS MODERNIZATION PROGRAM

AT LOS ANGELES INTERNATIONAL AIRPORT

KEY MAP

ARCHITECT/ENGINEER SEAL

DRAFT - This document contains draft information/materials which is considered confidential and for deliberative purposes only and not for public consumption or dissemination

SHEET TITLE

NO.	ISSUED FOR	CHK'D	APP'D	DATE
2				
1				

SUBMITTED BY

APPROVED BY

DRAWN

DATE

Updated Guide Way Column Layout ONLY, as of 7.19.2018
CAD FILE NAME: LXS-UTL-PW-GEN-00001
07/24/2018 4:25:24 PM